




1 SOUTH ELEVATION - PROPOSED
1 : 250

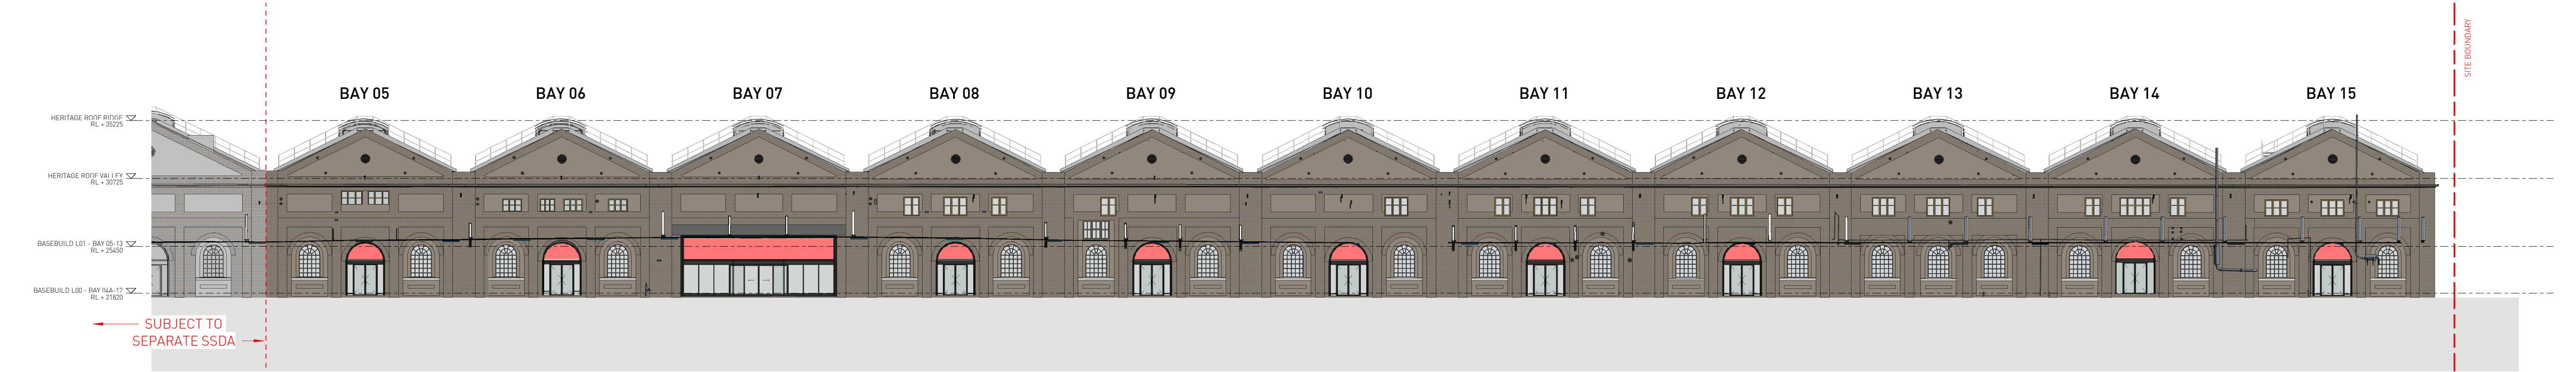

2 NORTH ELEVATION - PROPOSED
1 : 250

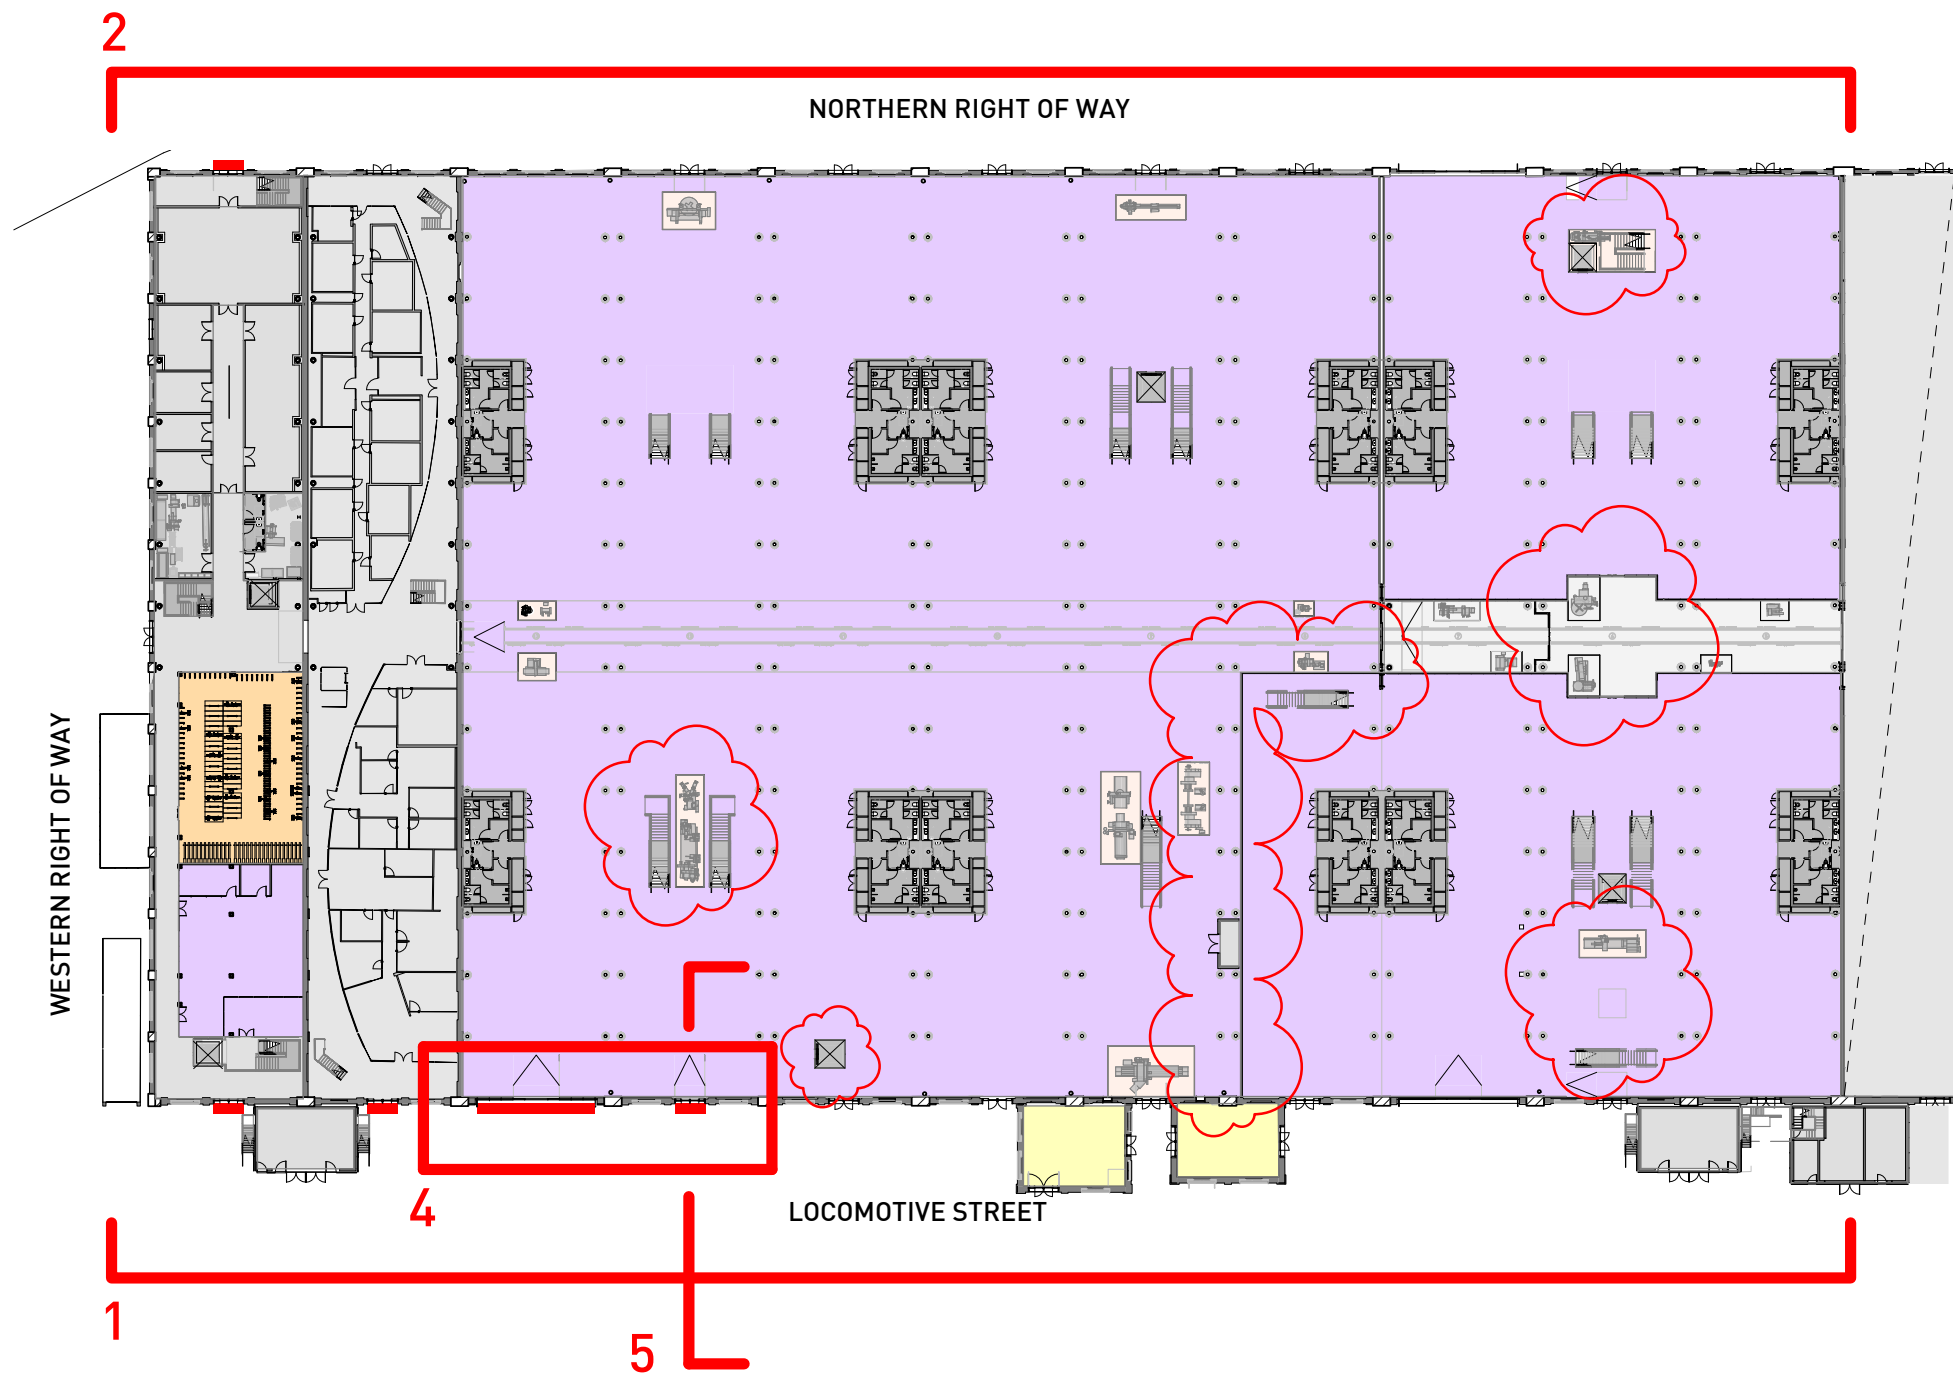

3 SIGNAGE KEY PLAN - BAYS 5-15
1 : 750

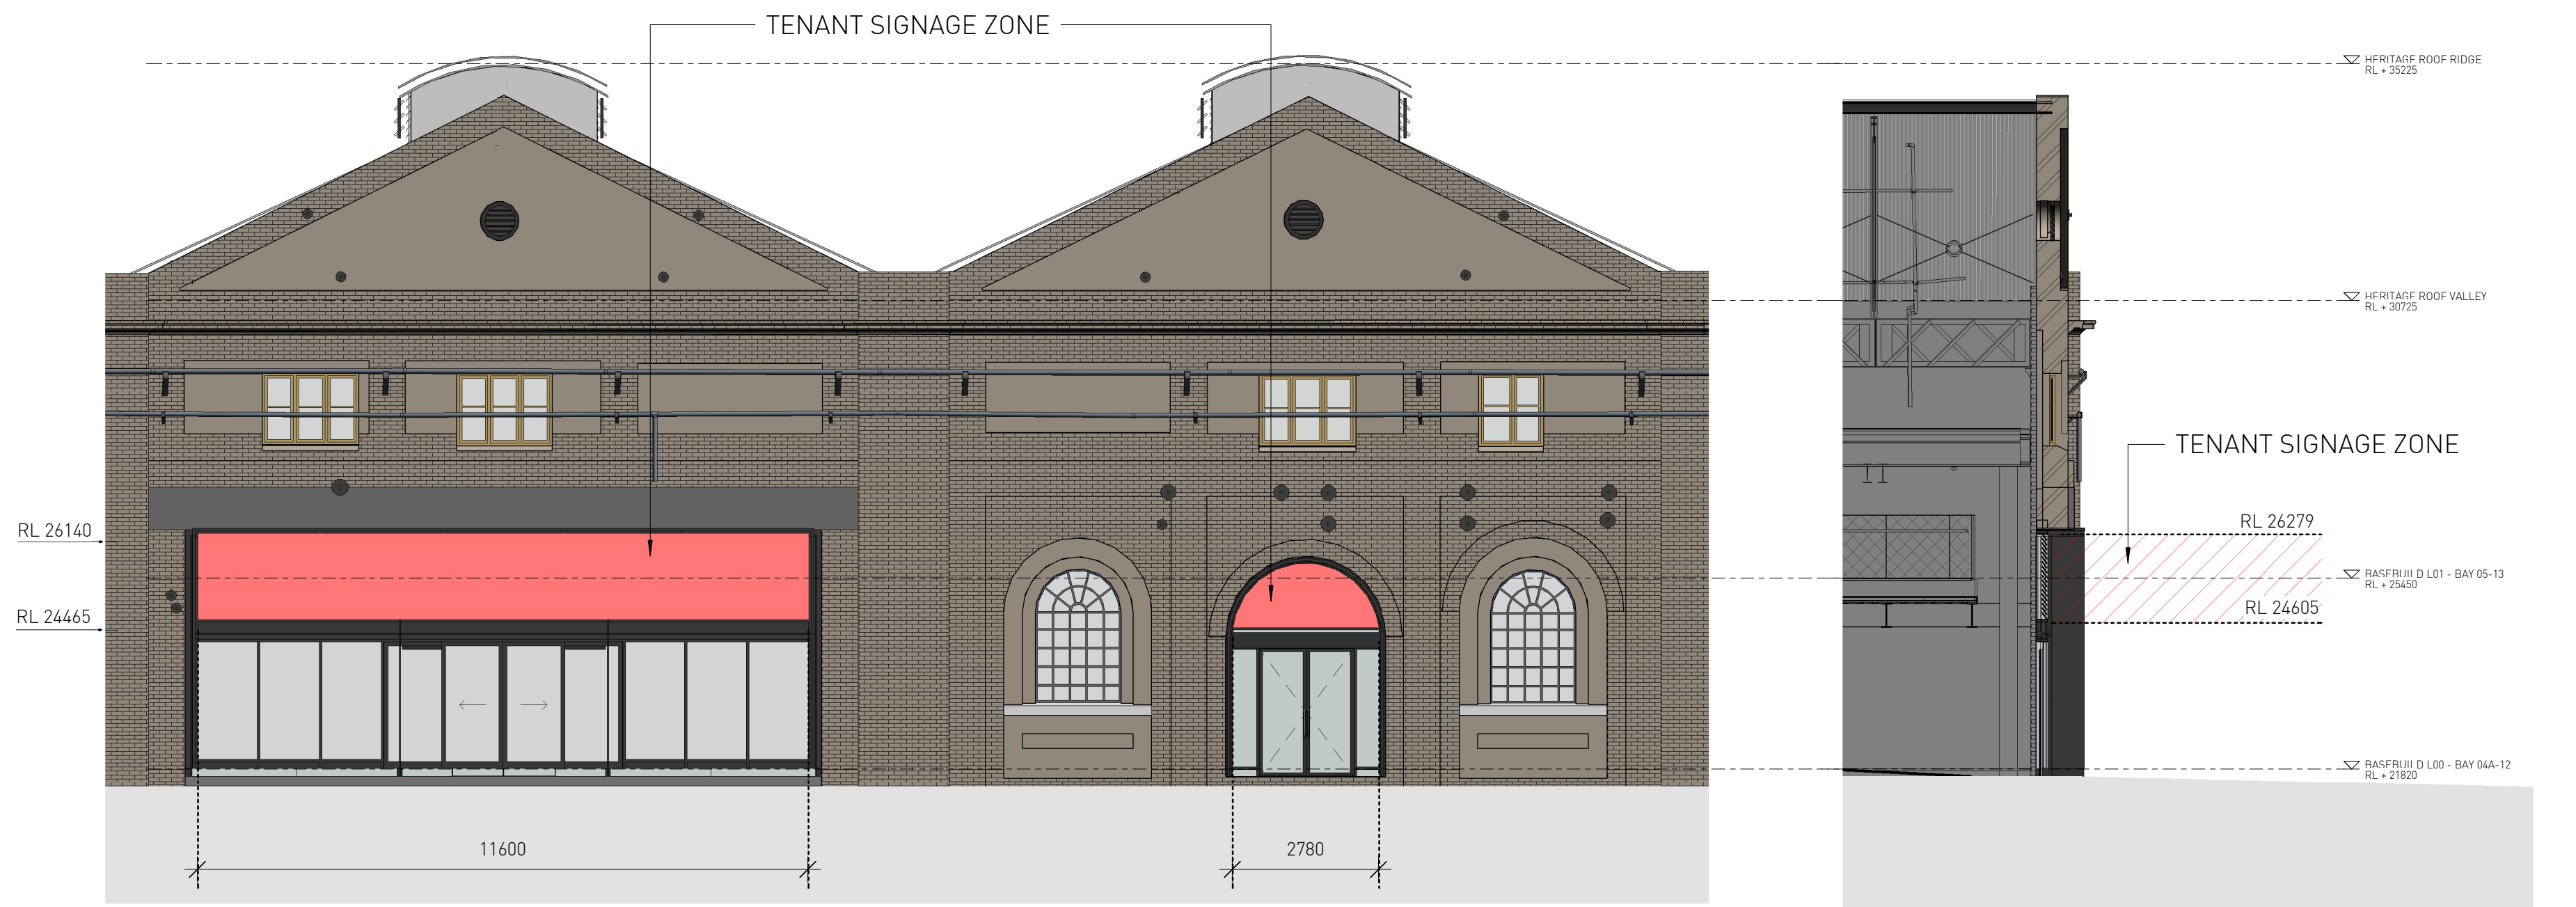

4 TYPICAL BAY SIGNAGE
1 : 100

5 CROSS SECTION - BAY 12 - SIGNAGE
1 : 100

SSDA SUBMISSION

Architect SISSONS ARCHITECTS Suite 5.01, 53 Berry Street North Sydney NSW 2060 Australia Tel: +61 2 8904 1853 ABN: 31 621 375 129 www.sissonsarchitects.com			SIGNAGE LEGEND  Denotes Proposed Signage Locations - Zone of Signage Behind Glazing			Client MIRVAC			Project LOCOMOTIVE WORKSHOP - BAYS 5-15 2 Locomotive St, Eveleigh NSW 2015			Drawing Title SIGNAGE ELEVATIONS					
Scale As indicated @A1 (Half Scale @ A3)			Rev Date 19/08/19			North 			Project No. 16-002			Drawing No. SA-AR-DWG-BB-B4-0261			Rev T		